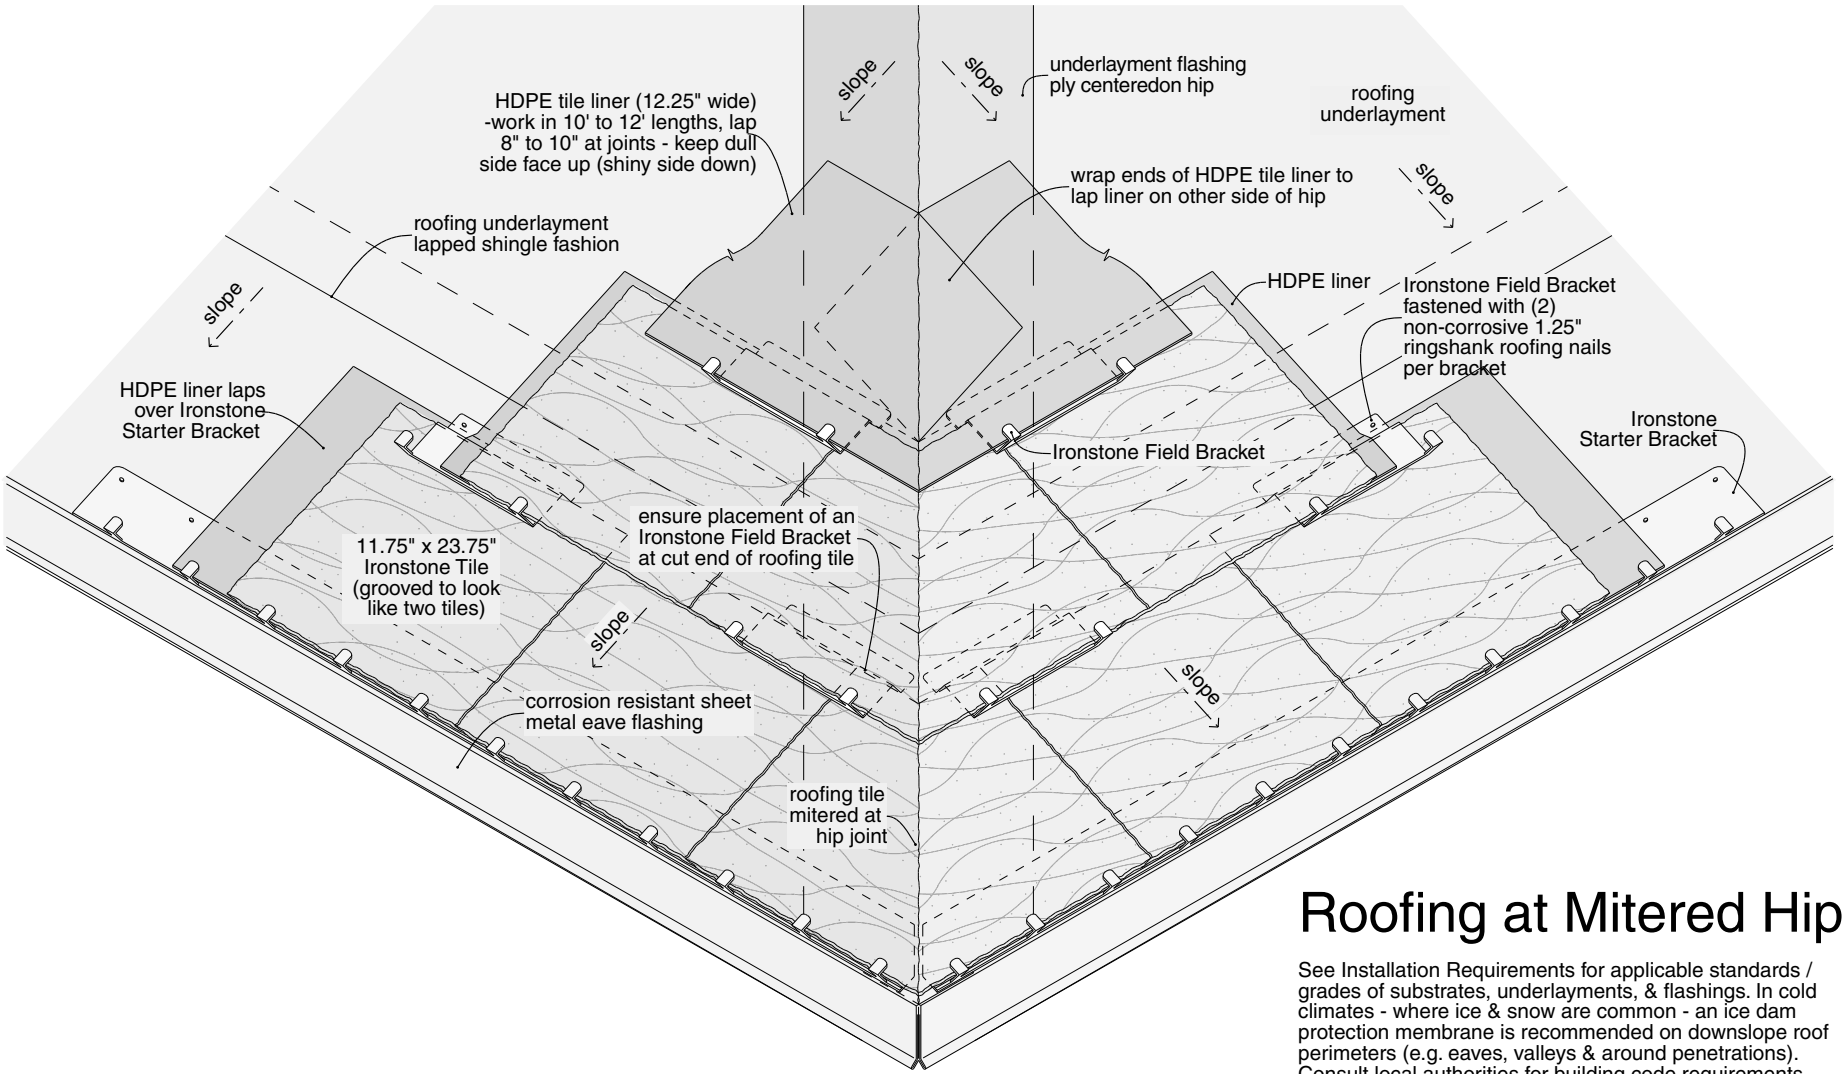

Roofing at Mitered Hip

See Installation Requirements for applicable standards / grades of substrates, underlayments, & flashings. In cold climates - where ice & snow are common - an ice dam protection membrane is recommended on downslope roof perimeters (e.g. eaves, valleys & around penetrations). Consult local authorities for building code requirements.